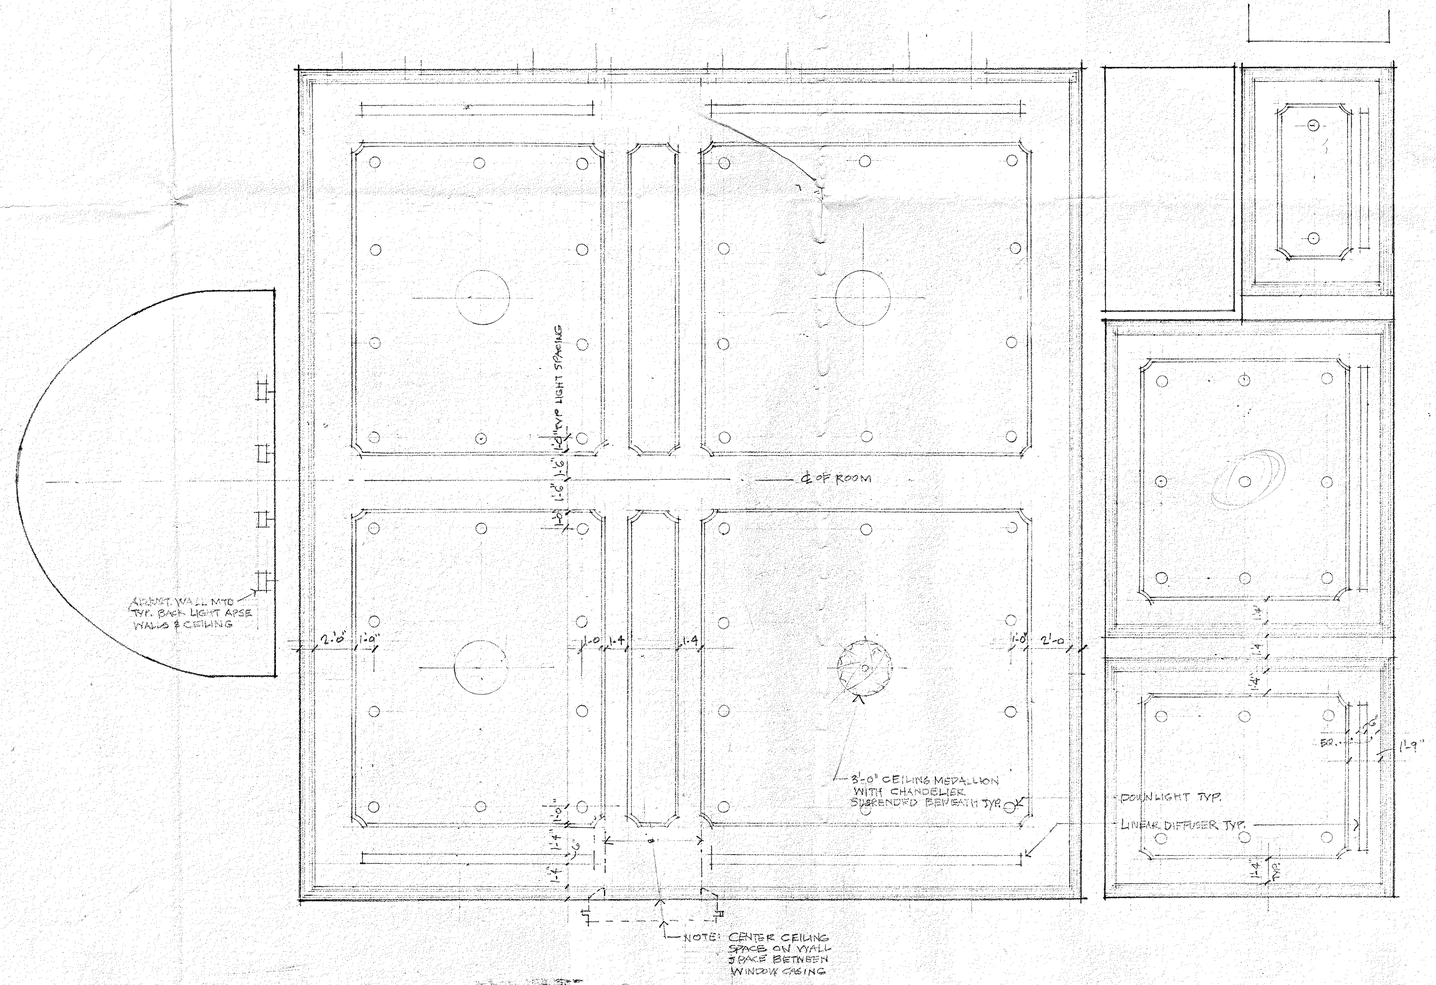

PRELIMINARY SKETCH
CEILING PLAN HISTORICAL COURTROOM
SCALE 1/4" = 1'-0"

DWG SK-8 DATE 11-3-98 REV. 11-17-98
OCEAN COUNTY COURT HOUSE RENOVATIONS
ROTHE · JOHNSON · PANTAGONE
ARCHITECTURE · INTERIOR DESIGN · CONSTRUCTION MANAGEMENT
EDISON, NEW JERSEY PROJ. # 97186